


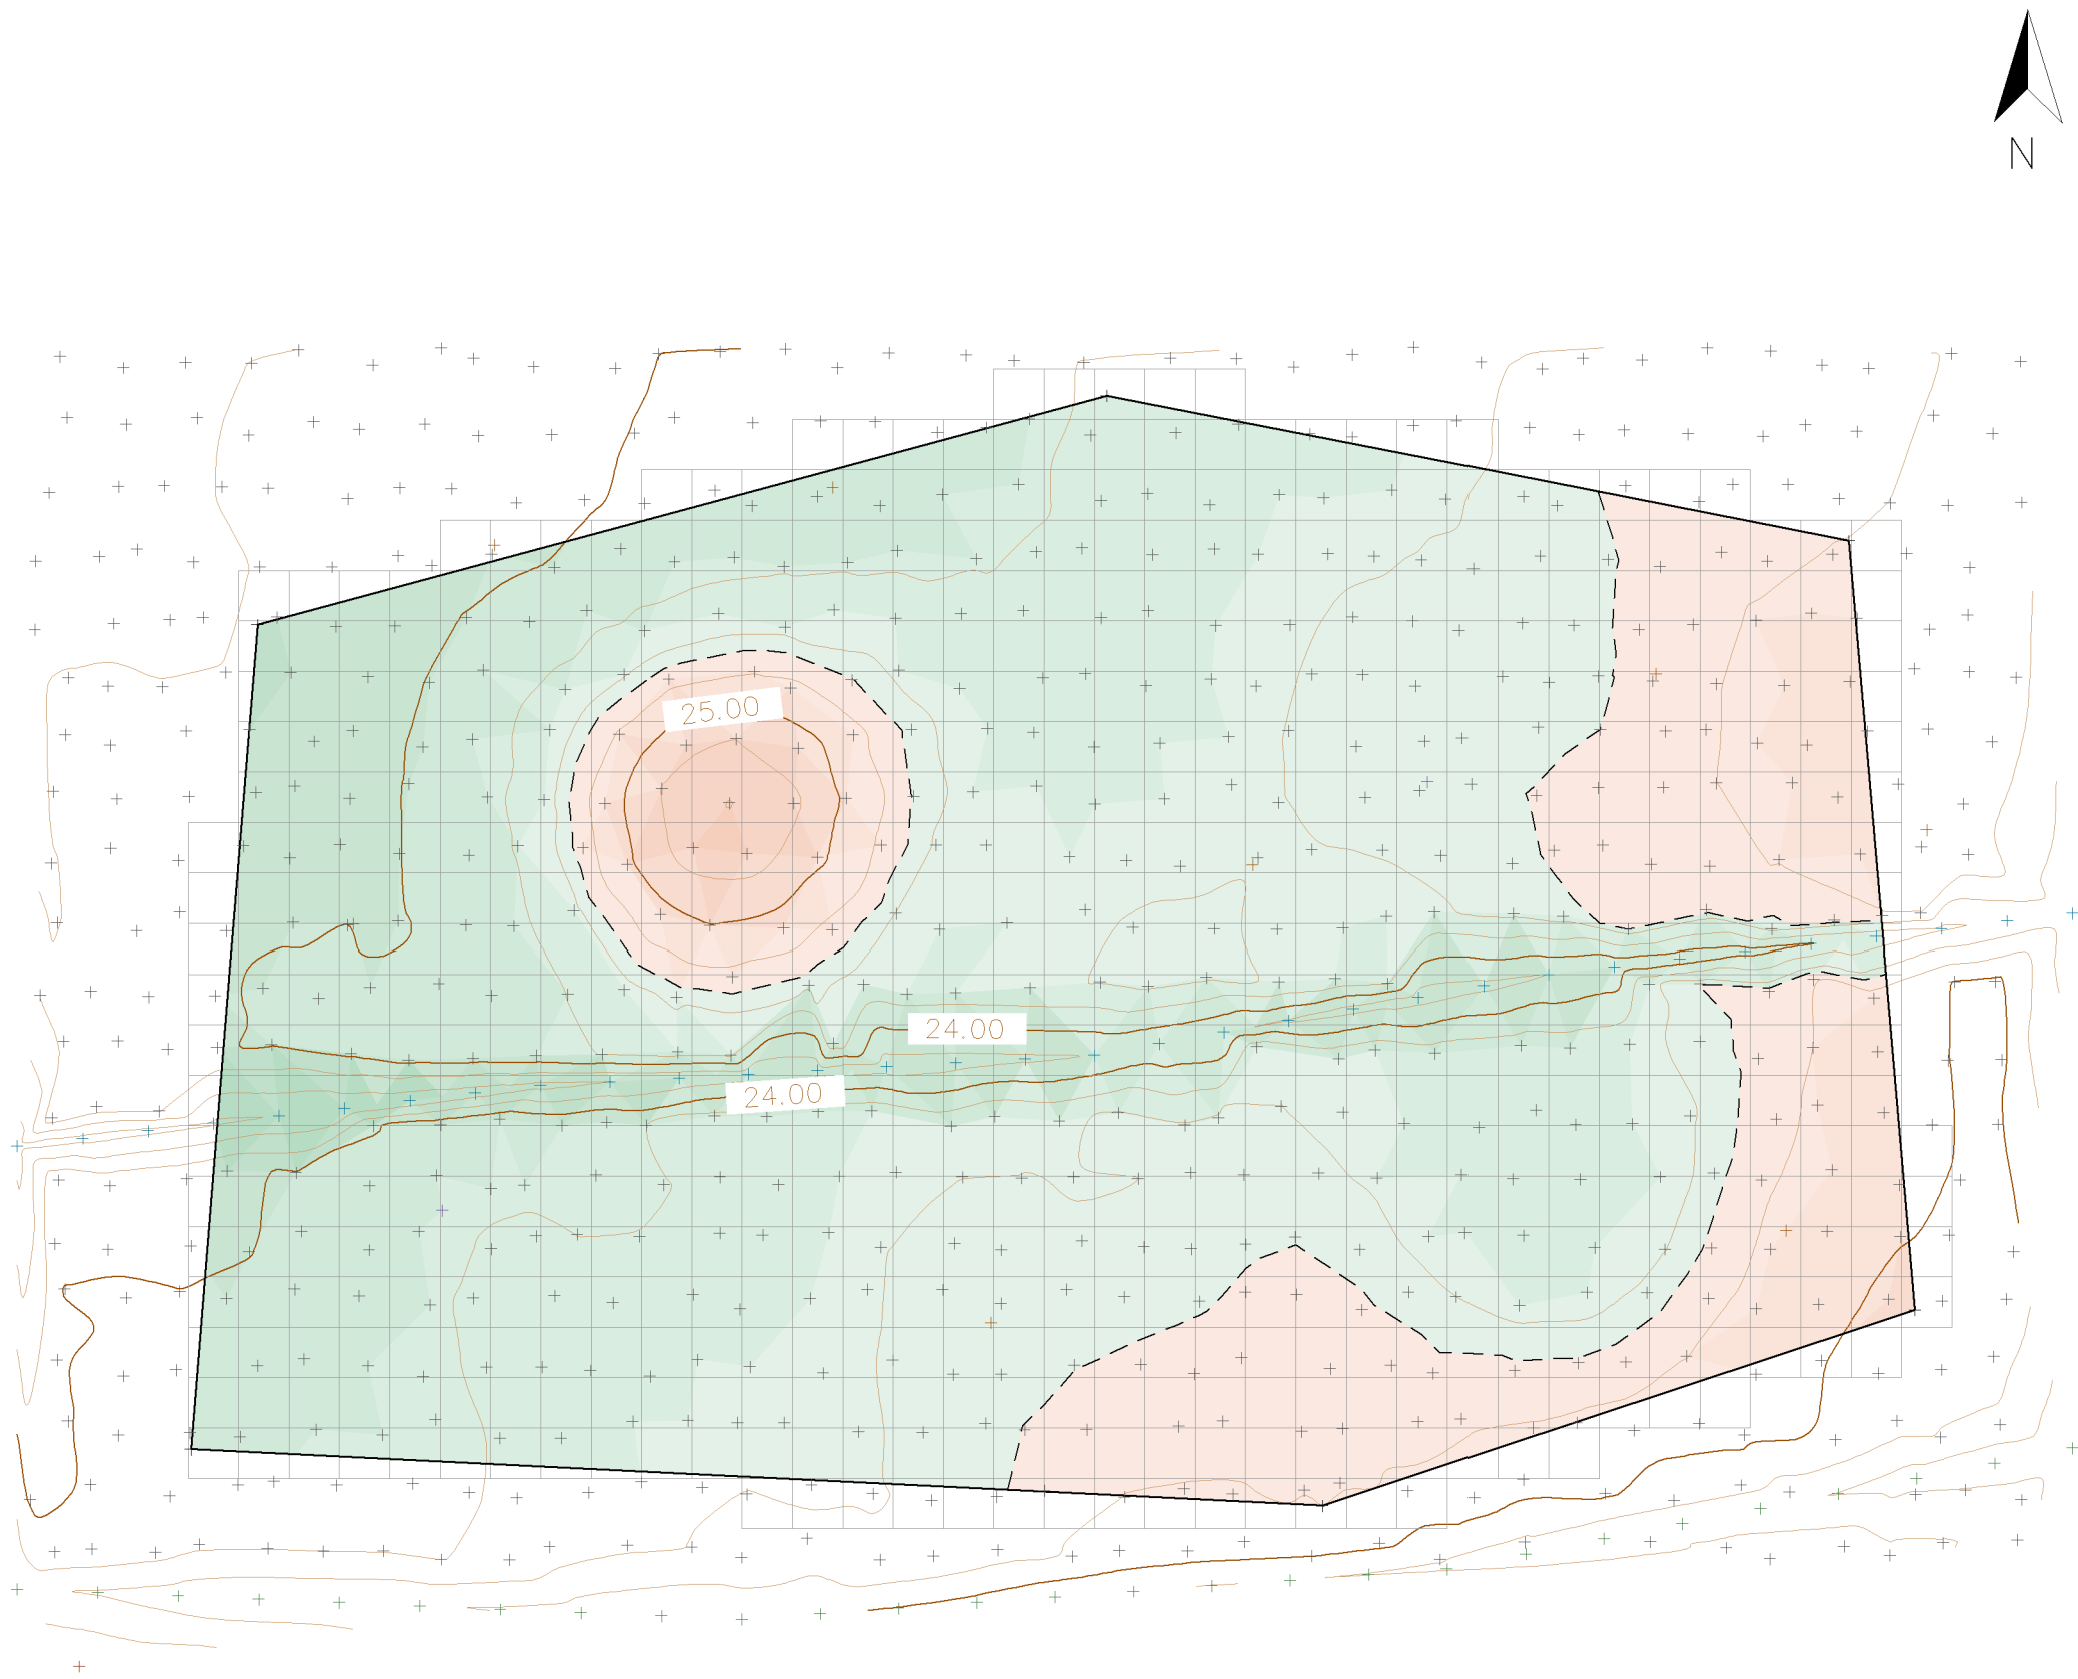

LEGEND

- Major contour (1.00 m)
- Minor contour (0.25 m)
- Cut
- Fill
- Zero line (no cut, no fill)
- Boundary
- Surveyed point

EARTHWORK

Formation level	24.600 m
Boundary area	15,693 sq m
Cut	657 cu m
Fill	3,640 cu m
Net	Fill 2,983 cu m
Balancing level	24.410 m
Method	TIN prisms

NOTES

Levels and coordinates in metres.
Ground from the survey
Contour_Plot14_SiteLevelling_TS.csv, 726 points.
Contour interval 0.25 m.
Grid 5 m: cell numbers, depths and ground levels left off at 1:750 (in the Grid levels sheet).

Contour and cut/fill plan, Plot 14, site levelling
Scale 1:750 on A3, 31-10-2026

GOVERNMENT OF
DEPARTMENT OF

NAME OF WORK :

DRAWING :

DRG. NO. :

SCALE :

SHEET

OF

DATE :

PREPARED BY

CHECKED BY

APPROVED BY

JUNIOR ENGINEER

ASST. EXECUTIVE ENGINEER

EXECUTIVE ENGINEER