


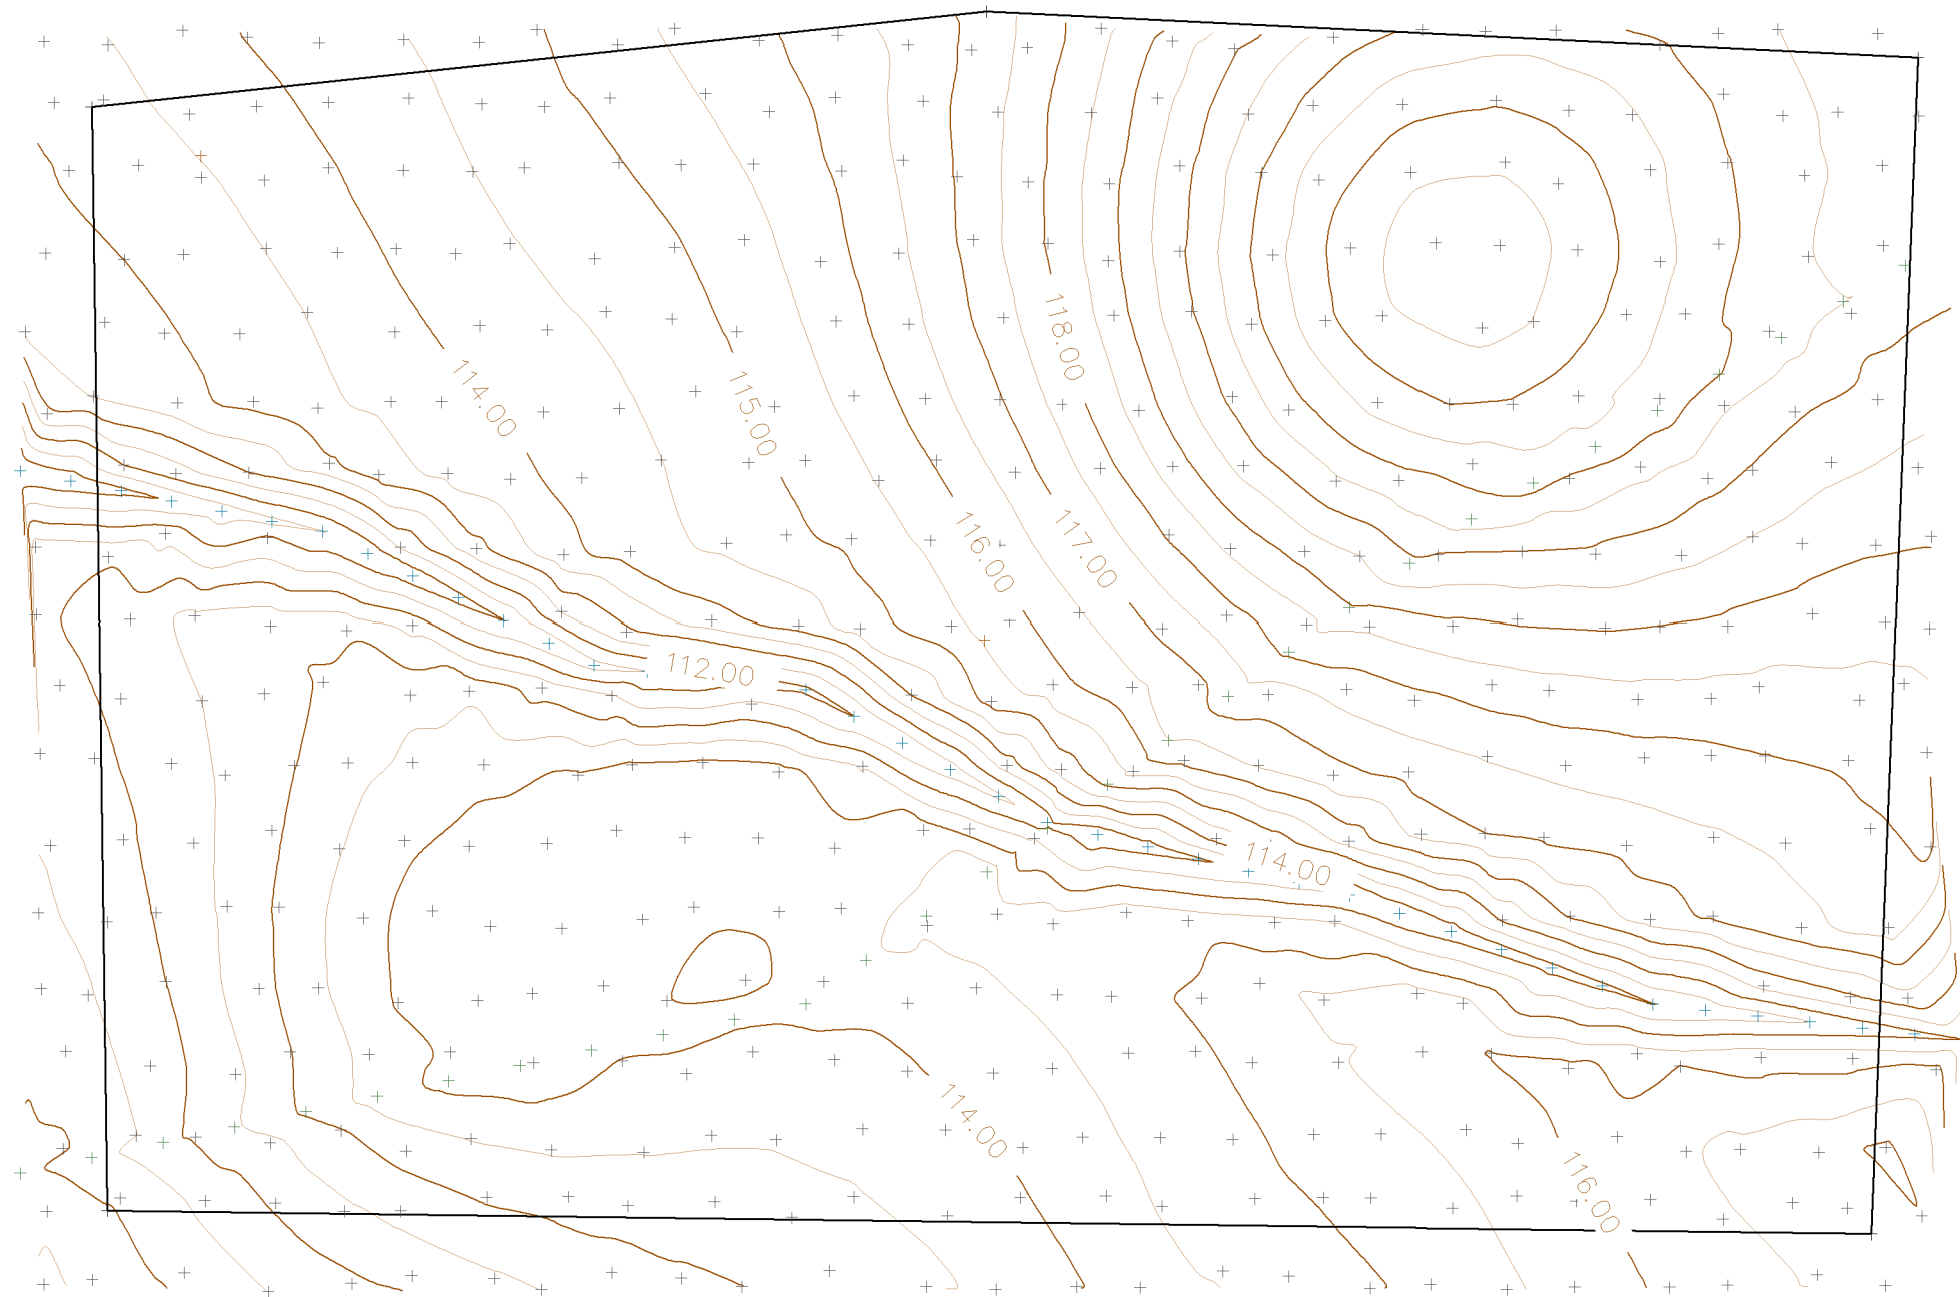

0 50 m

LEGEND

- Major contour (1.00 m)
- Minor contour (0.50 m)
- Boundary
- Surveyed point

NOTES

Levels and coordinates in metres.

Ground from the survey

Contour_Layout_ContourSurvey_DGPS.csv, 547 points.

Contour interval 0.50 m.

Contour plan, Sector 7 layout, contour plan
Scale 1:1250 on A3, 31-10-2026

GOVERNMENT OF
DEPARTMENT OF

NAME OF WORK :

DRAWING :

DRG. NO. :

SCALE :

SHEET

OF

DATE :

PREPARED BY

CHECKED BY

APPROVED BY

JUNIOR ENGINEER

ASST. EXECUTIVE ENGINEER

EXECUTIVE ENGINEER