
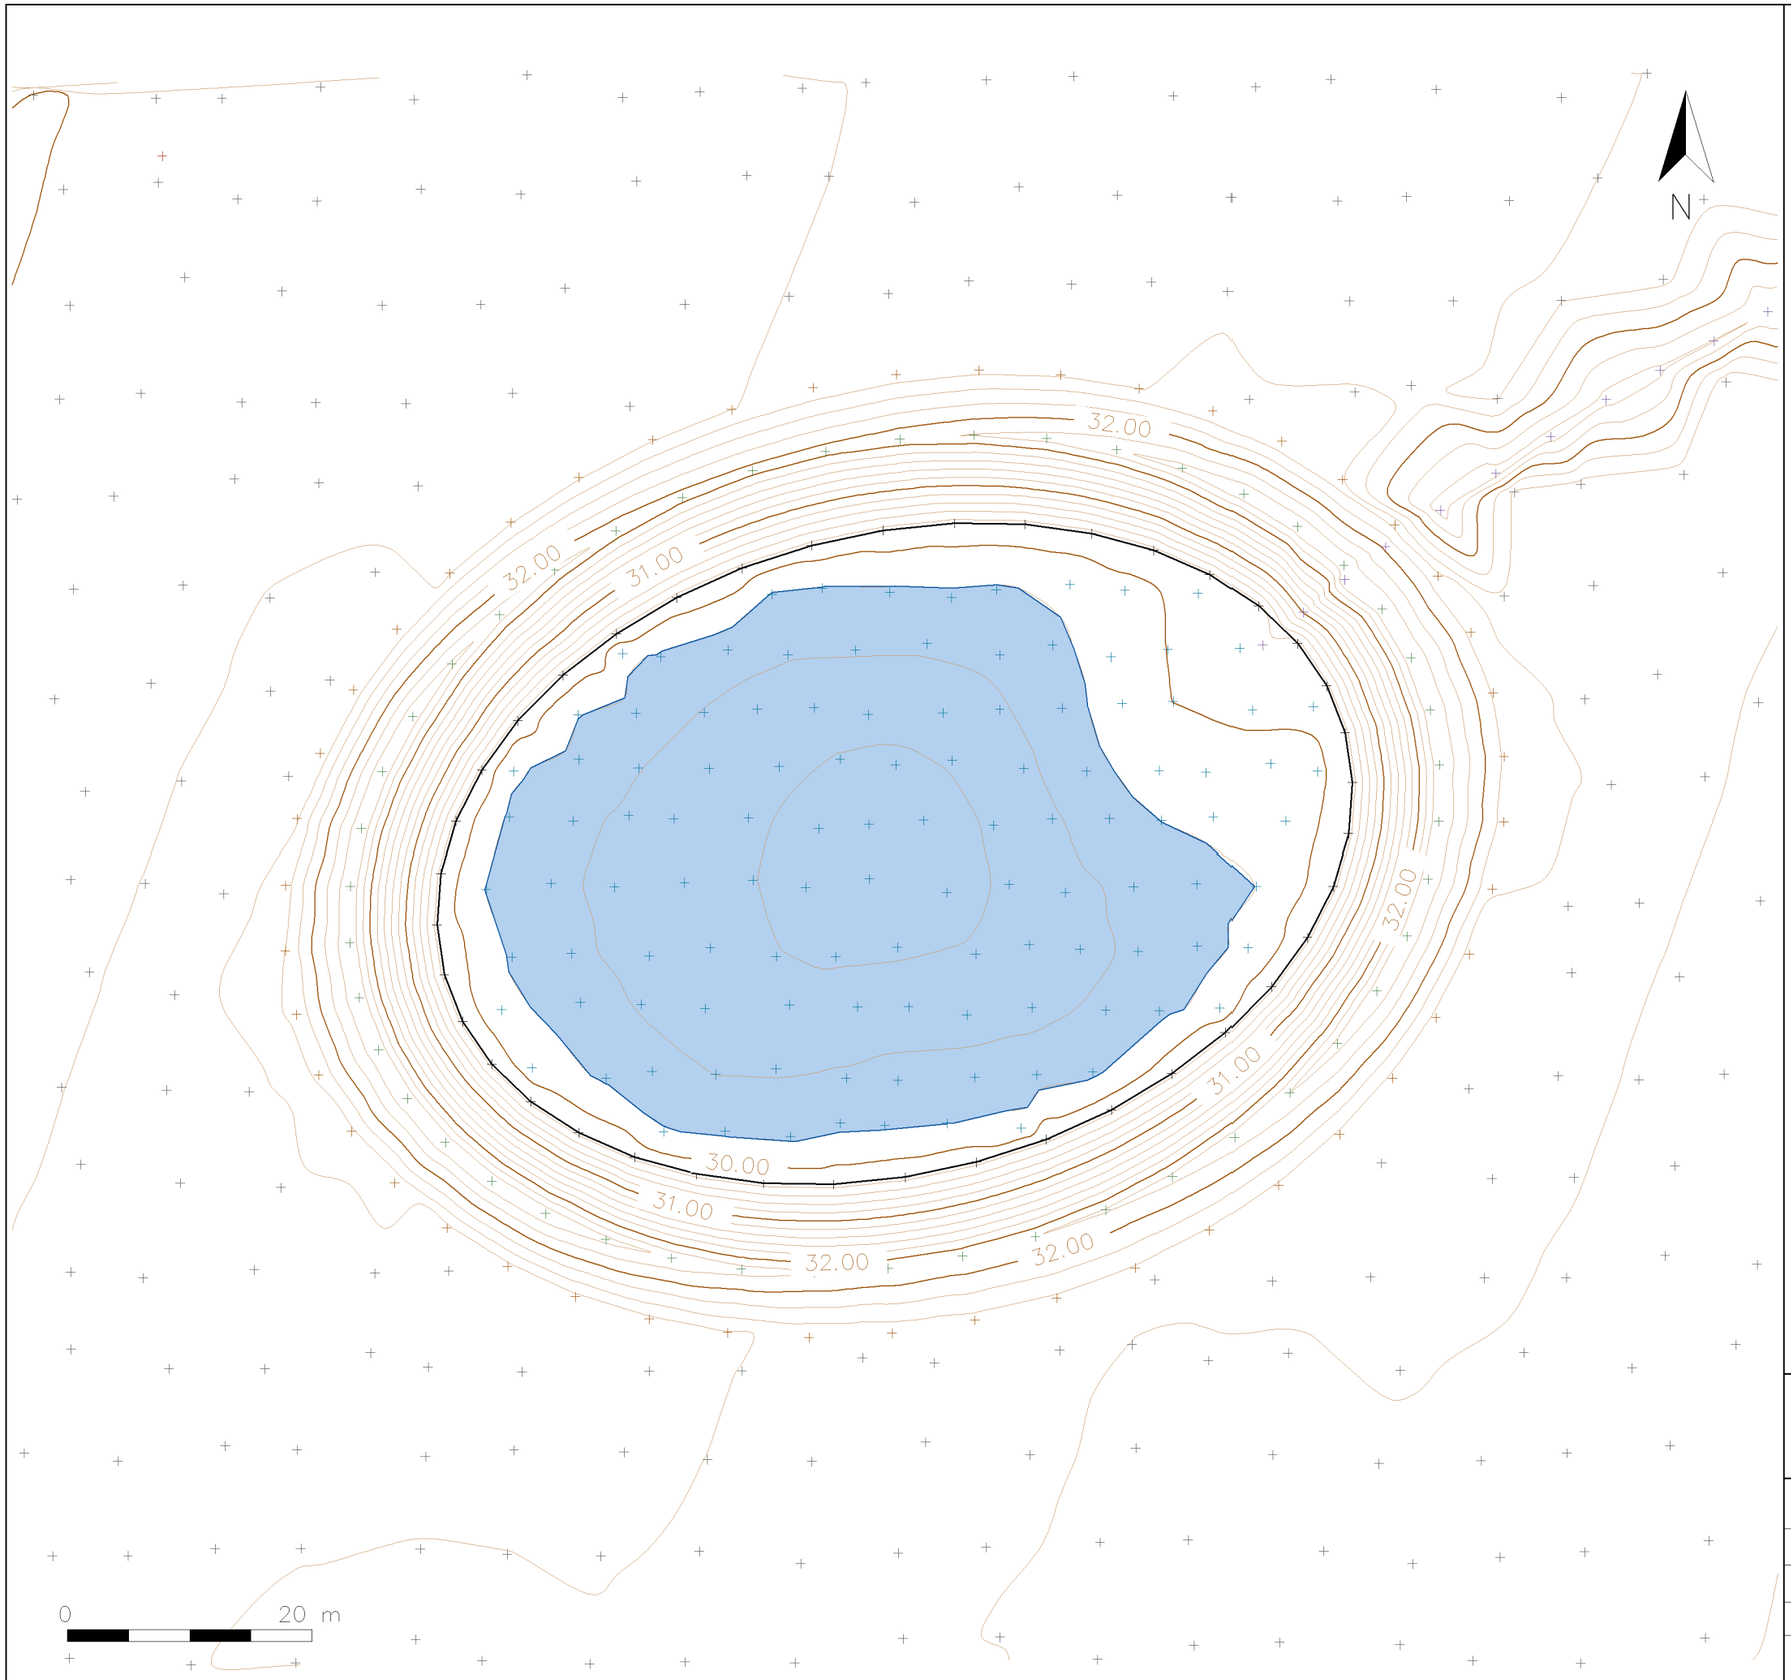


LEGEND

- Major contour (1.00 m)
- Minor contour (0.20 m)
- Water at FTL 29.800
- FTL contour
- Boundary
- Surveyed point

CAPACITY

Level, m	Spread, sq m	Capacity, cu m
29.500	661	58
29.750	1,823	366
29.800 FTL	**2,033**	**463**
30.000	2,694	937

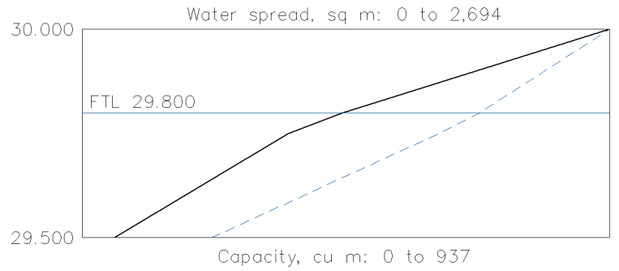

NOTES

Levels and coordinates in metres.
Ground from the survey
Contour_VillageTank_Desilting_TS.csv, 501 points.
Contour interval 0.20 m.
Capacities are the TIN prisms below each level inside the boundary.

Pond capacity plan, Village tank, desilting

Scale 1:500 on A3, 31–10–2026

GOVERNMENT OF .....
DEPARTMENT OF .....

NAME OF WORK :

DRAWING :		DRG. NO. :
SCALE :	SHEET OF	DATE :
PREPARED BY JUNIOR ENGINEER	CHECKED BY ASST. EXECUTIVE ENGINEER	APPROVED BY EXECUTIVE ENGINEER